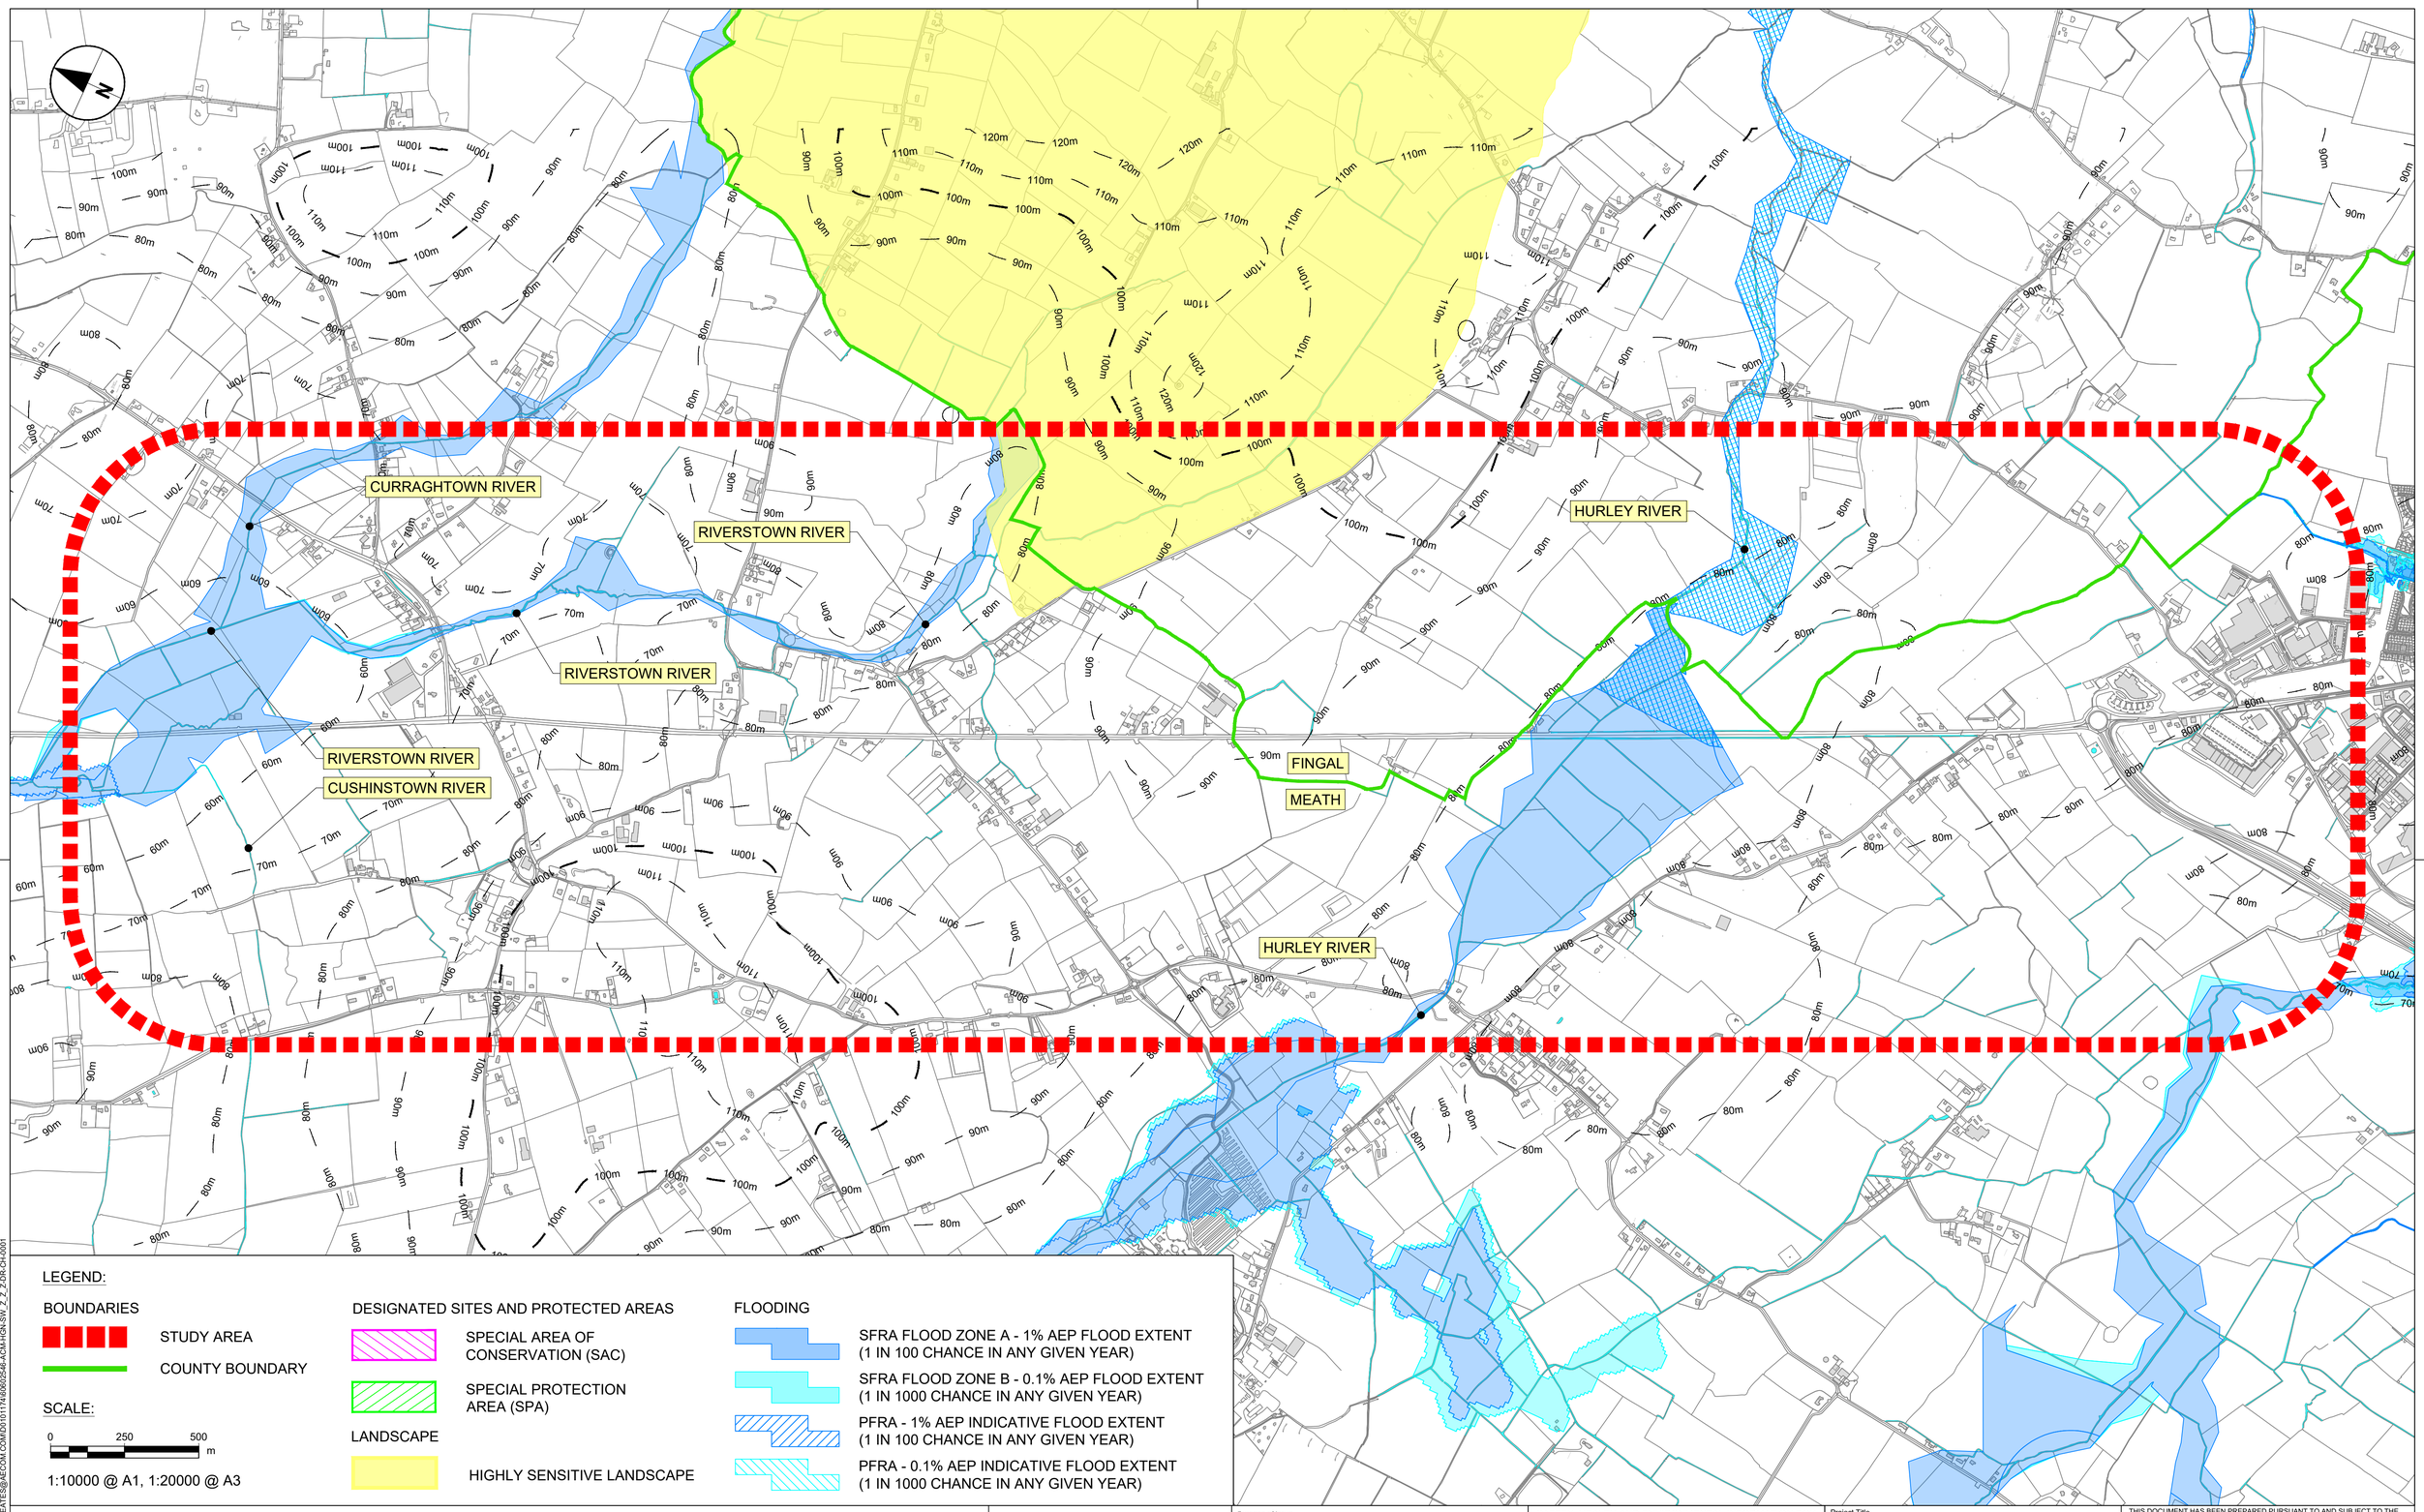

LEGEND:

BOUNDARIES

- STUDY AREA
- COUNTY BOUNDARY

SCALE:

0 250 500 m

1:10000 @ A1, 1:20000 @ A3

DESIGNATED SITES AND PROTECTED AREAS

- SPECIAL AREA OF CONSERVATION (SAC)
- SPECIAL PROTECTION AREA (SPA)

LANDSCAPE

- HIGHLY SENSITIVE LANDSCAPE

FLOODING

- SFRA FLOOD ZONE A - 1% AEP FLOOD EXTENT (1 IN 100 CHANCE IN ANY GIVEN YEAR)
- SFRA FLOOD ZONE B - 0.1% AEP FLOOD EXTENT (1 IN 1000 CHANCE IN ANY GIVEN YEAR)
- PFRA - 1% AEP INDICATIVE FLOOD EXTENT (1 IN 100 CHANCE IN ANY GIVEN YEAR)
- PFRA - 0.1% AEP INDICATIVE FLOOD EXTENT (1 IN 1000 CHANCE IN ANY GIVEN YEAR)

Plot Date : 10 March 2020 12:40:29
File Name C:\PWWORKING\AECOM_DS06_EU\DANIEL.YEATES@AECOM.COM\D0101174\60602546-ACM-HGN-SW_Z_Z_Z-DR-CH-0001

Bonneagar Iompair Éireann
Transport Infrastructure Ireland

An Roinn Iompair, Turasóireachta agus Spóirt
Department of Transport, Tourism and Sport

comhairle chontae na mí
meath county council

Fingal County Council
Comhairle Contae Fhine Gall

Tionscadal Éireann
Project Ireland
2040

© ORDNANCE SURVEY IRELAND, 2020.
ALL RIGHTS RESERVED LICENCE NUMBER 2020/31/CCMA/MEATHCOUNTYCOUNCIL
ALL RIGHTS RESERVED LICENCE NUMBER 2020/OSi_NMA_057/FINGALCOUNTYCOUNCIL

Key Plan

Purpose of issue

PRELIMINARY DESIGN

FOR INFORMATION	DY / EG	06/03/20	P01
PUBLIC CONSULTATION 01	DY / EG	09/03/20	P02
PUBLIC CONSULTATION 01	DY / EG	09/03/20	P03
REVISION DETAILS	By / Check	Date	Suffix

SAFETY, HEALTH AND ENVIRONMENTAL INFORMATION BOX

IT IS ASSUMED THAT ALL WORKS ON THIS DRAWING WILL BE CARRIED OUT BY A COMPETENT CONTRACTOR WORKING, WHERE APPROPRIATE, TO AN APPROPRIATE METHOD STATEMENT.

THIS DRAWING IS TO BE USED ONLY FOR THE PURPOSE OF ISSUE THAT IT WAS ISSUED FOR AND IS SUBJECT TO AMENDMENT.

Roughan & O'Donovan-AECOM Alliance

ROD ROUGHAN & O'DONOVAN
AECOM

AECOM
Adelphi Plaza
Georges Street Upper
Dun Laoghaire
Co. Dublin
Ireland
T +353 (0)1 238 3100
www.aecom.com

Roughan & O'Donovan
Arena House
Arena Road
Sandyford
Dublin 18
Ireland
T +353 (0)1 294 0800
www.rod.ie

Project Title

N2 Rath Roundabout to Kilmoon Cross

Drawing Title

Natural Constraints

THIS DOCUMENT HAS BEEN PREPARED PURSUANT TO AND SUBJECT TO THE TERMS OF ROD-AECOM'S APPOINTMENT BY ITS CLIENT. ROD-AECOM ACCEPTS NO LIABILITY FOR ANY USE OF THIS DOCUMENT OTHER THAN BY ITS ORIGINAL CLIENT OR FOLLOWING ROD-AECOM'S EXPRESS AGREEMENT TO SUCH USE, AND ONLY FOR THE PURPOSES FOR WHICH IT WAS PREPARED AND PROVIDED.

Designed	Drawn	Checked	Approved	Date
DY	DY	DY	EG	09/03/20

Internal Project No.	Suitability
60602546	B1

Scale @ A1	Volume
1:10000	General

Drawing Number

Aecom Project ID	Originator	Volume	Location	Type	Role	Number	Rev
60602546	-ACM	-HGN -	SW_Z_Z_Z	-DR	-CH	-0001	P03