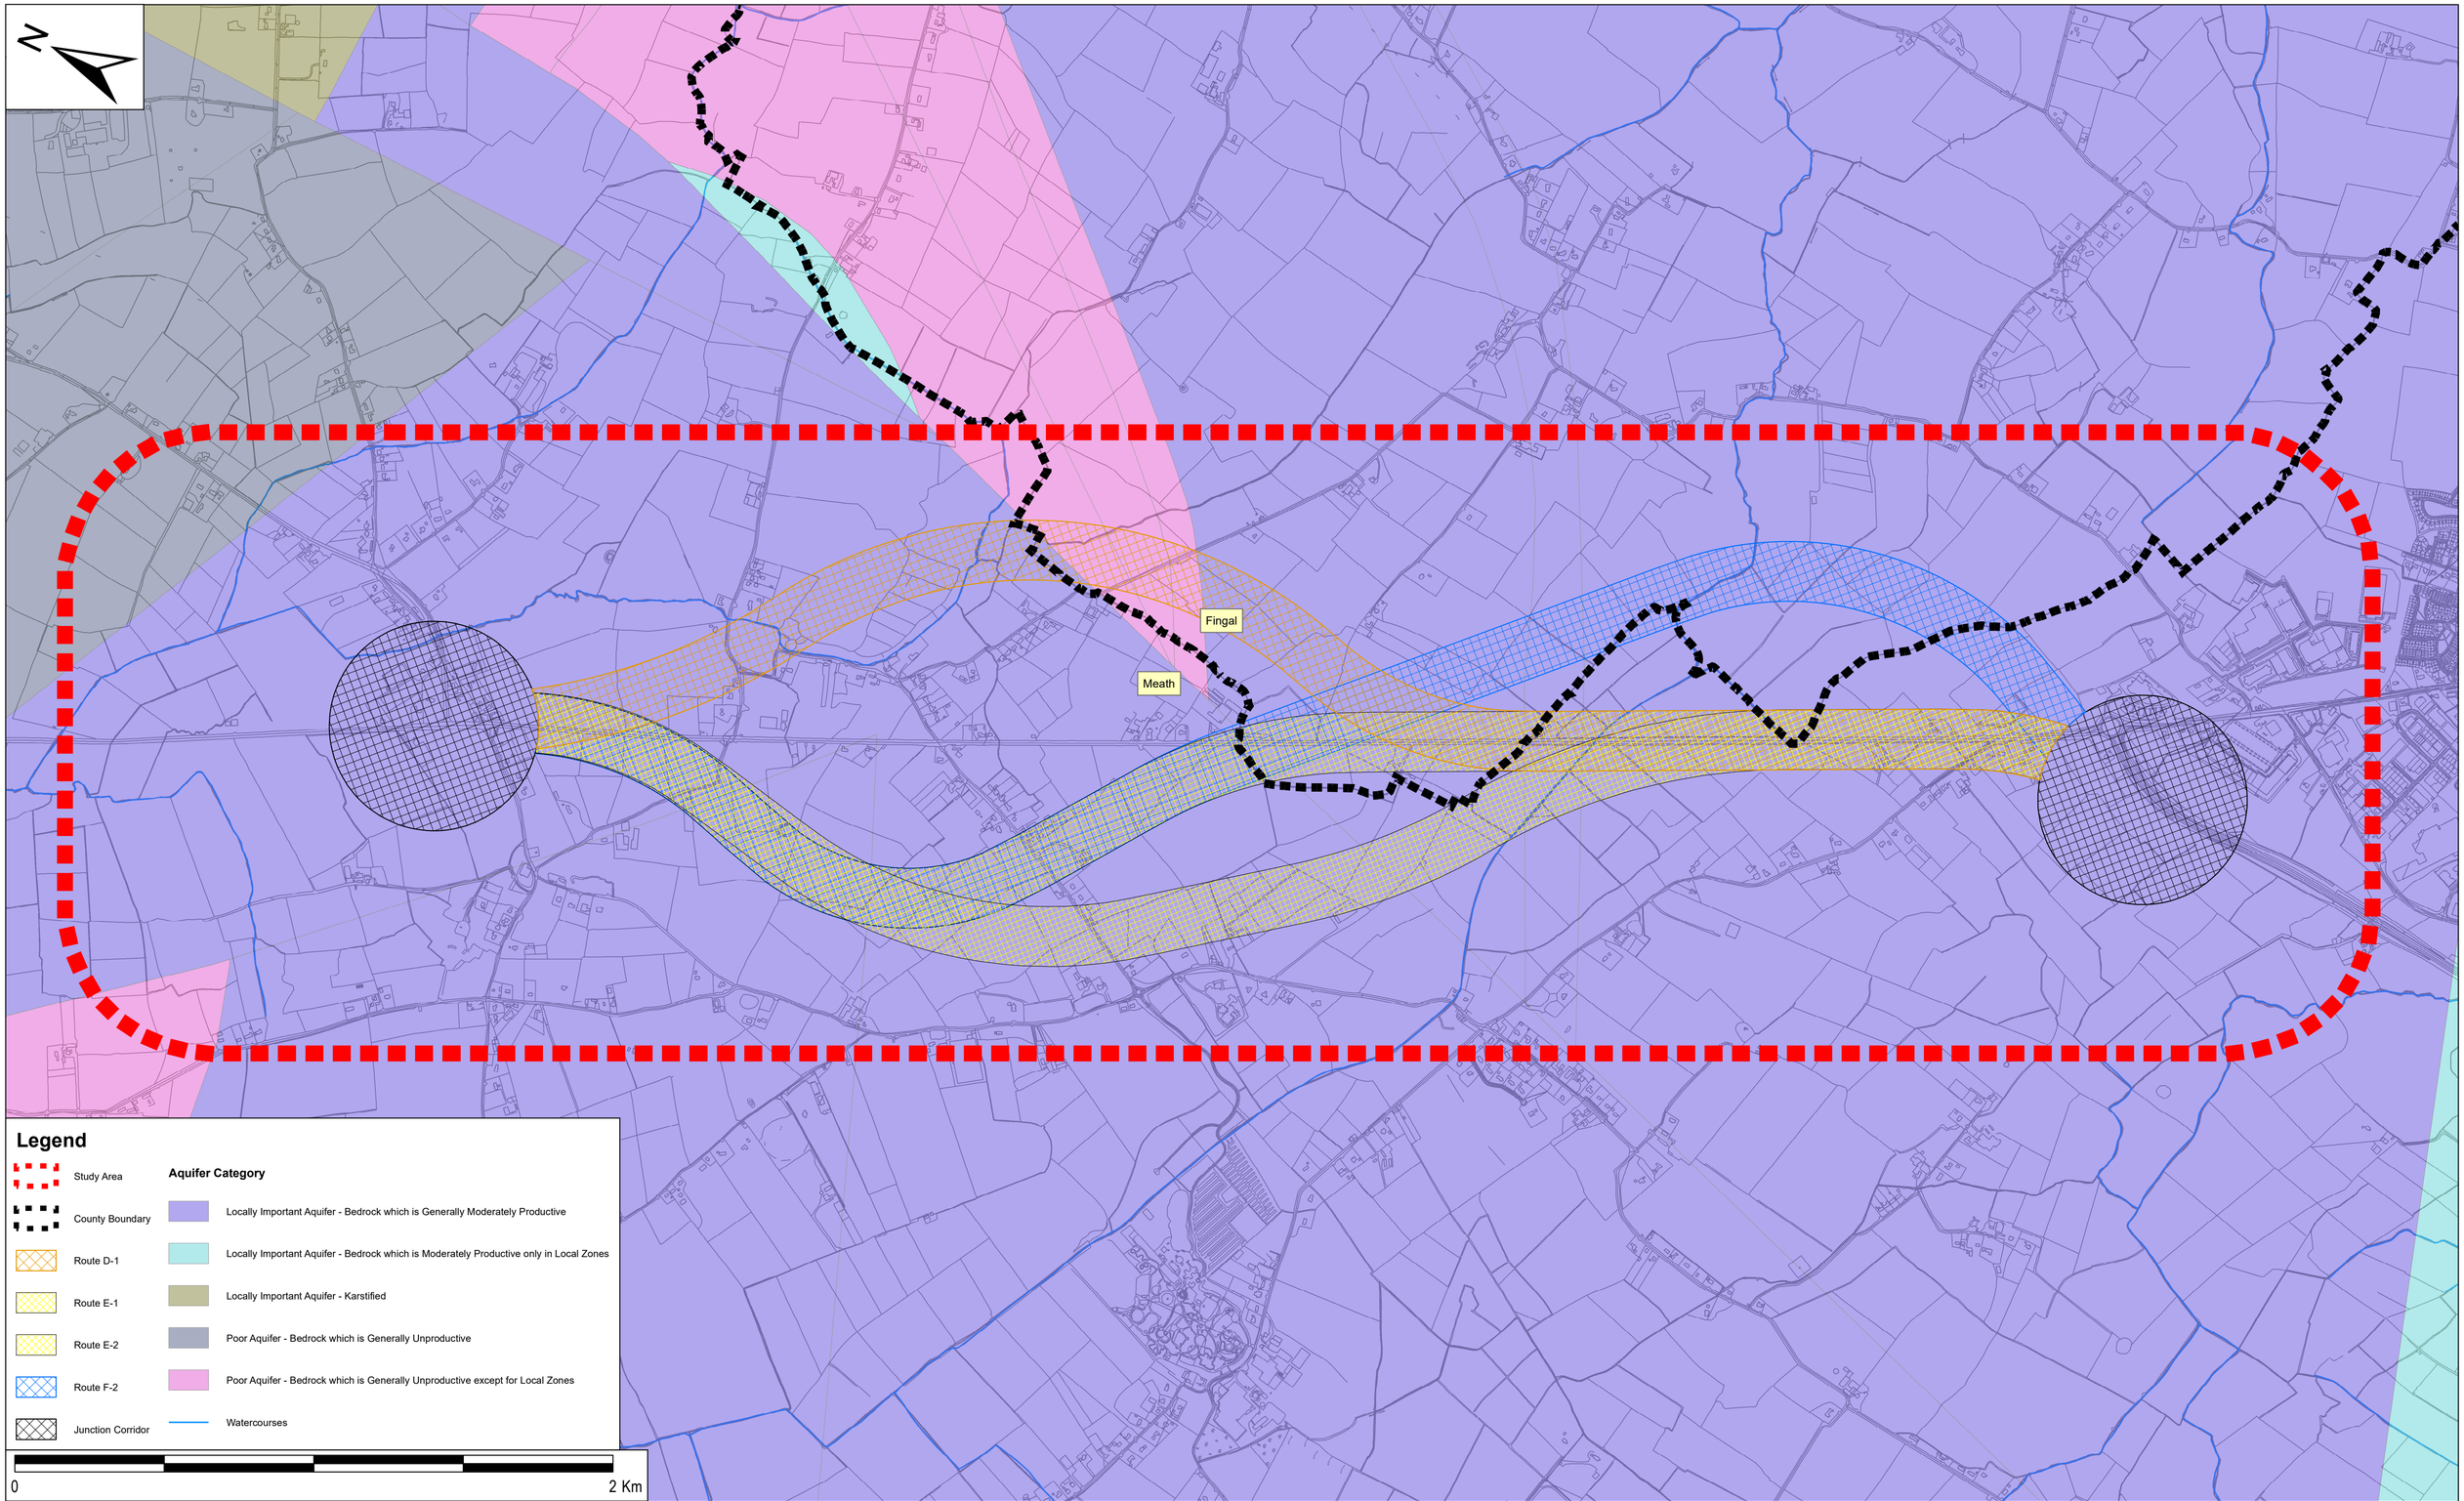

Legend

- Study Area
- County Boundary
- Route D-1
- Route E-1
- Route E-2
- Route F-2
- Junction Corridor

Aquifer Category

- Locally Important Aquifer - Bedrock which is Generally Moderately Productive
- Locally Important Aquifer - Bedrock which is Moderately Productive only in Local Zones
- Locally Important Aquifer - Karstified
- Poor Aquifer - Bedrock which is Generally Unproductive
- Poor Aquifer - Bedrock which is Generally Unproductive except for Local Zones
- Watercourses

© ORDNANCE SURVEY IRELAND, 2020.
ALL RIGHTS RESERVED LICENCE NUMBER 2020/151/NMA/MEATHCOUNTYCOUNCIL
ALL RIGHTS RESERVED LICENCE NUMBER 2020/OSi_NMA_057/FINGALCOUNTYCOUNCIL

Transport Infrastructure Ireland
An Roinn Iompair / Department of Transport
comhairle chontae na mí / meath county council
Comhairle Contae Fhine Gall / Fingal County Council
Tionscadal Éireann / Project Ireland 2040

Key Plan

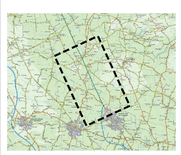

Purpose of issue

FOR INFORMATION

For Information	SW / EG	05/06/20	P01
Revision Details	By / Check	Date	Suffix

SAFETY, HEALTH AND ENVIRONMENTAL INFORMATION BOX

IT IS ASSUMED THAT ALL WORKS ON THIS DRAWING WILL BE CARRIED OUT BY A COMPETENT CONTRACTOR WORKING, WHERE APPROPRIATE, TO AN APPROPRIATE METHOD STATEMENT.

THIS DRAWING IS TO BE USED ONLY FOR THE PURPOSE OF ISSUE THAT IT WAS ISSUED FOR AND IS SUBJECT TO AMENDMENT

Roughan & O'Donovan-AECOM Alliance

AECOM
Adelphi Plaza
Georges Street Upper
Dun Laoghaire
Co. Dublin
Ireland
T +353 (0)1 238 3100
www.aecom.com

Roughan & O'Donovan
Arena House
Arena Road
Sandyford
Dublin 18
Ireland
T +353 (0)1 294 0800
www.rod.ie

Project Title

N2 Rath Roundabout to Kilmoon Cross

Drawing Title

Phase 2 - Stage 2
Aquifer & Aquifer Vulnerability

THIS DOCUMENT HAS BEEN PREPARED PURSUANT TO AND SUBJECT TO THE TERMS OF ROD-AECOM'S APPOINTMENT BY ITS CLIENT. ROD-AECOM ACCEPTS NO LIABILITY FOR ANY USE OF THIS DOCUMENT OTHER THAN BY ITS ORIGINAL CLIENT OR FOLLOWING ROD-AECOM'S EXPRESS AGREEMENT TO SUCH USE, AND ONLY FOR THE PURPOSED FOR WHICH IT WAS PREPARED AND PROVIDED.

Designed	Drawn	Checked	Approved	Date
-	SW	DY	EG	23/11/2020

Internal Project No. 60602546 | Suitability S2

Scale @ A1 1:10,000 | Volume General

Drawing Number
Aecom Project ID: 60606576 | Originator: -ACM | Volume: -EGN-
Location: SW_Z_Z_Z | Type: -DR | Role: GS | Number: -0015

Rev: P01