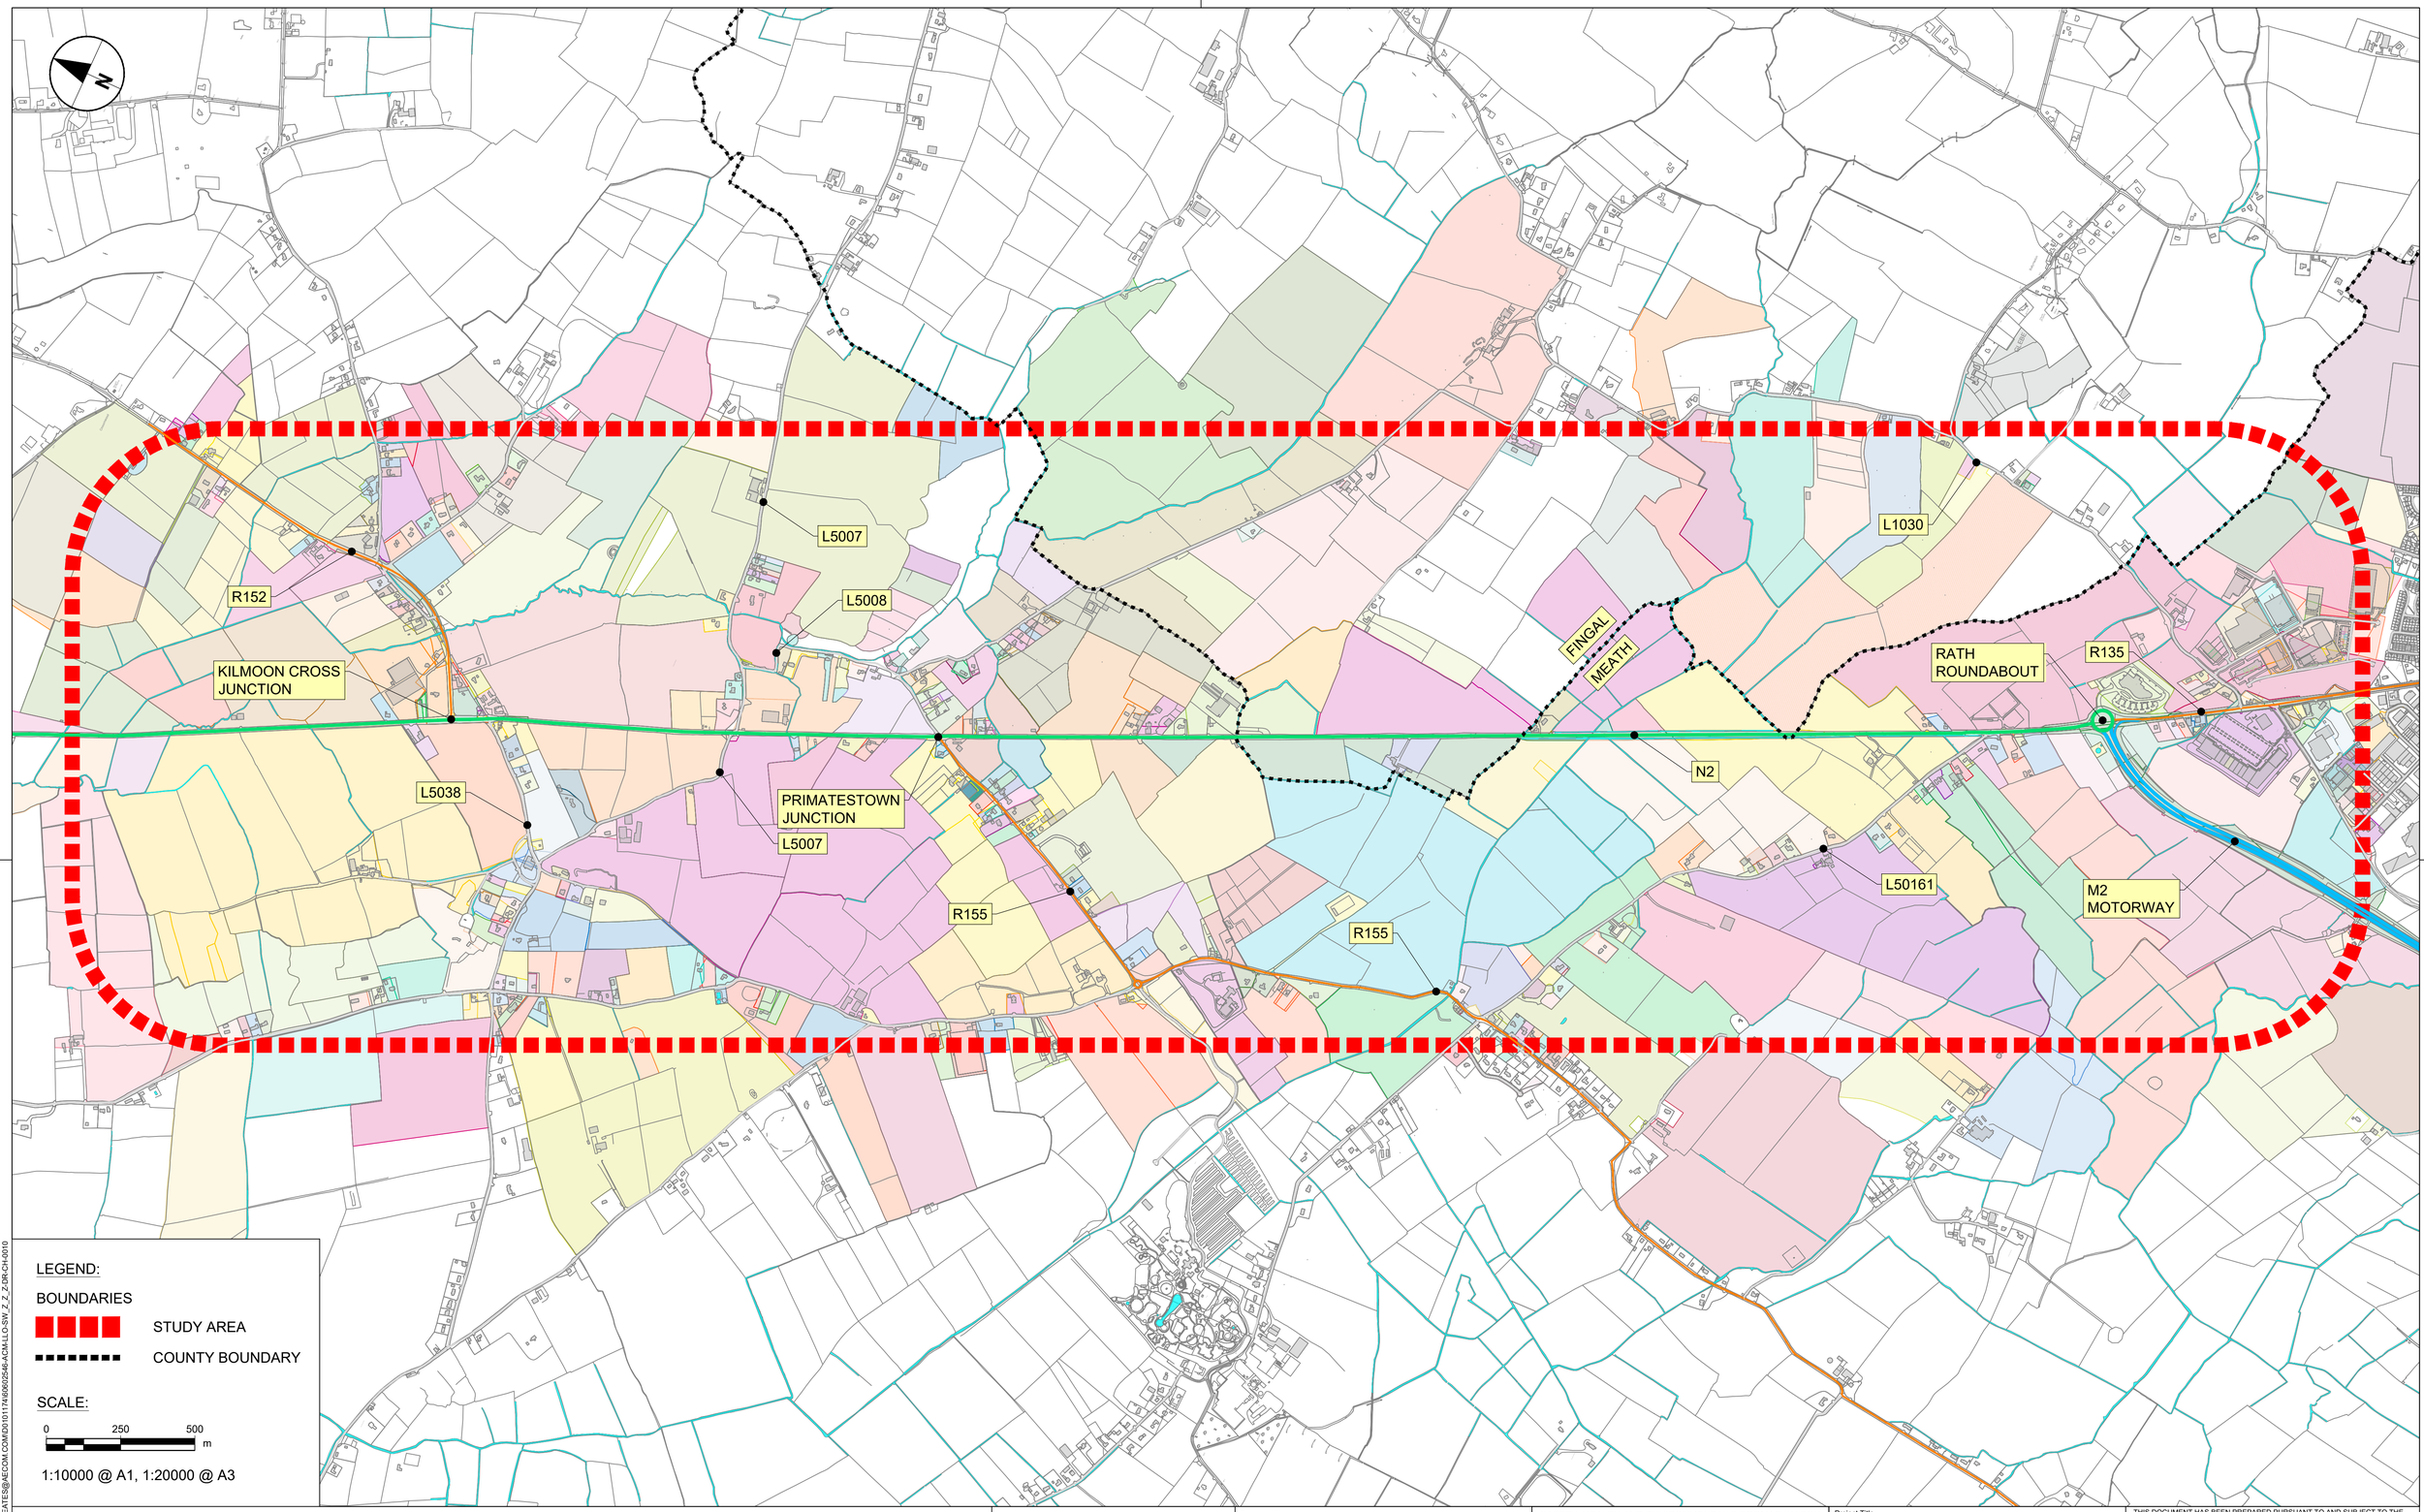

Plot Date : 03 December 2020 00:56:17
File Name C:\PWWORKING\AECOM_DS06_EU\DANIEL.YEATES@AECOM.COM\D0101174\60602546-ACM-LLO-SW_Z_Z_Z-DR-CH-0010

Bonneagar Iompair Éireann
Transport Infrastructure Ireland

An Roinn Iompair
Department of Transport

comhairle chontae na mí
meath county council

Comhairle Contae Fhine Gall
Fingal County Council

Tionscadal Éireann
Project Ireland
2040

© ORDNANCE SURVEY IRELAND, 2020.
ALL RIGHTS RESERVED LICENCE NUMBER 2020/151/NMA/MEATHCOUNTYCOUNCIL
ALL RIGHTS RESERVED LICENCE NUMBER 2020/OSi_NMA_057/FINGALCOUNTYCOUNCIL

Key Plan

Purpose of issue

FOR INFORMATION

DY		28/10/20	P01
LB			
By	Check	Date	Suffix

REVISION DETAILS

SAFETY, HEALTH AND ENVIRONMENTAL INFORMATION BOX

IT IS ASSUMED THAT ALL WORKS ON THIS DRAWING WILL BE CARRIED OUT BY A COMPETENT CONTRACTOR WORKING, WHERE APPROPRIATE, TO AN APPROPRIATE METHOD STATEMENT.

THIS DRAWING IS TO BE USED ONLY FOR THE PURPOSE OF ISSUE THAT IT WAS ISSUED FOR AND IS SUBJECT TO AMENDMENT.

Roughan & O'Donovan-AECOM Alliance

ROD
ROUGHAN & O'DONOVAN
AECOM

AECOM
Adelphi Plaza
Georges Street Upper
Dun Laoghaire
Co. Dublin
Ireland
T +353 (0)1 238 3100
www.aecom.com

Roughan & O'Donovan
Arena House
Arena Road
Sandyford
Dublin 18
Ireland
T +353 (0)1 294 0800
www.rod.ie

Project Title

N2 Rath Roundabout to Kilmoon Cross

Drawing Title

Constraints Study
Land Ownership Plan

THIS DOCUMENT HAS BEEN PREPARED PURSUANT TO AND SUBJECT TO THE TERMS OF ROD-AECOM'S APPOINTMENT BY ITS CLIENT. ROD-AECOM ACCEPTS NO LIABILITY FOR ANY USE OF THIS DOCUMENT OTHER THAN BY ITS ORIGINAL CLIENT OR FOLLOWING ROD-AECOM'S EXPRESS AGREEMENT TO SUCH USE, AND ONLY FOR THE PURPOSES FOR WHICH IT WAS PREPARED AND PROVIDED.

Designed	Drawn	Checked	Approved	Date
---	DY	RB	LB	28/10/20

Internal Project No.	Suitability
60602546	S2

Scale @ A1	Volume
1:10000	Land Ownership Boundaries

Drawing Number

Aecom Project ID	Originator	Volume	Location	Type	Role	Number	Rev
60602546	-ACM	-LLO -	SW_Z_Z_Z	-DR	-CH	-0010	P01